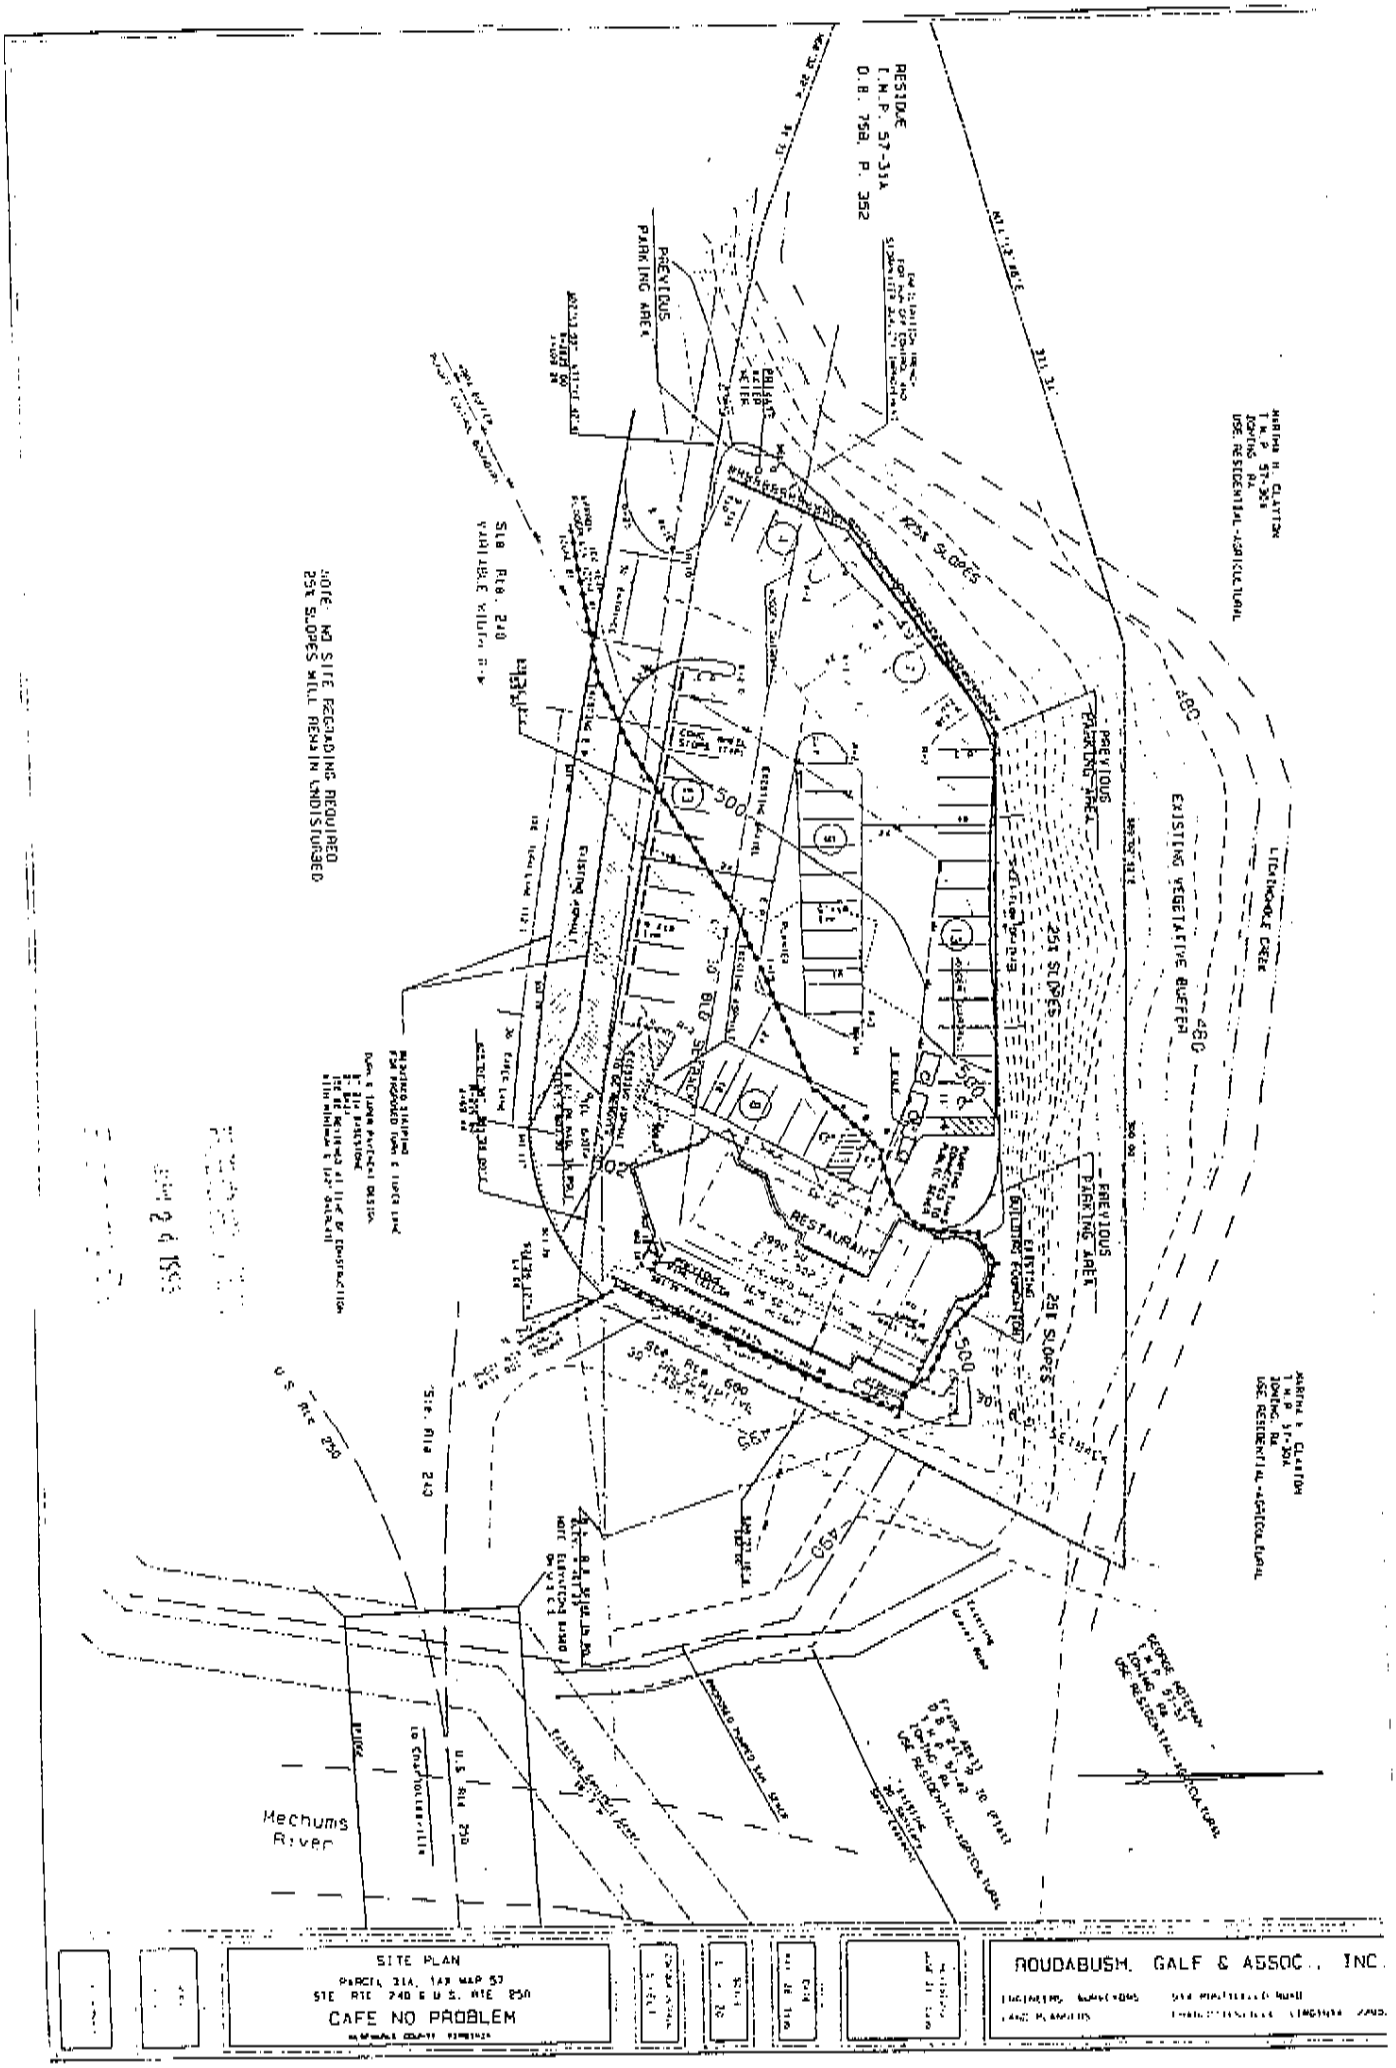
RESIDUE
T.M.P. 57-31A
D.B. 798, P. 352
PREVIOUS PARKING AREA
EXISTING VEGETATIVE BUFFER
25% SLOPES
RESTAURANT
NOTE: NO SITE REGRADING REQUIRED
25% SLOPES WILL REMAIN UNDISTURBED
Site Rte. 240
VARIABLE WIDTH
U.S. Rte. 250
Site Rte 240
Mechums River
LITTLE MOLE CREEK
SITE PLAN
PARCEL 31A, TAX MAP 57
SITE RTE 240 & U.S. RTE 250
CAFE NO PROBLEM
ROUDABUSH, GALE & ASSOC., INC.